ROOM FINISH SCHEDULE

RM NO	DESCRIPTION	FLOOR					BASE			WALLS			CEILING				REMARKS
		CARPET	12"x12" VINYL TILE				VINYL	WOOD		GWB-PAINT	MR GWB-EPOXY PAINT		EXIST LAYIN 2x2	ACOS LAYIN 2x2 REVEAL EDGE	GWB-PAINT		
1	OFFICES	●					●			●				●			
2	PRINT/STORAGE		●				●			●				●			
3	EXISTING																NO CHANGES

FINISH NOTES

1. GENERAL CONTRACTOR TO VERIFY ALL FINISHES WITH THE OWNER.
2. ALL CARPET AND TILE TO BE INSTALLED UNDER UPFIT.
3. ALL MATERIALS AND FINISHES ARE TO BE INSTALLED PER THE MANUFACTURER'S WRITTEN INSTRUCTIONS.
4. PAINTING and BASE FURNISHED AND INSTALLED BY GENERAL CONTRACTOR.
5. ALL WALLS TO RECEIVE TWO COATS OF LATEX PAINT.
6. OWNER TO SELECT ALL INTERIOR COLORS PRIOR TO CONSTRUCTION

DOOR SCHEDULE

NO	STYLE	SIZE			FRAME						DOOR				HARDWARE				REMARKS
		2-3-0"x7'-0"	3'-0"x7'-0"	3'-0"x6'-8" 72-6"x6'-8"	HOLLOW METAL-PAINTED	WOOD-PAINTED	WOOD-PAINTED OR STAINED	ALUMINUM			HOLLOW METAL-PAINTED	WOOD PAINTED			LOCKSET	PRIVACY SET	FLUSH BOLTS		
1	A	●			●						●				●		●		
2	B		●		●						●				●				

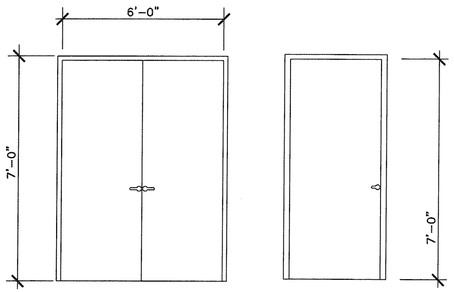

(A) HM FRAME PAINTED & WOOD DOORS PAINTED

(B) WOOD DOOR & HOLLOW METAL FRAME (PAINTED)

DOOR SCHEDULE

DOOR/HARDWARE NOTES

1. G.C. TO VERIFY ALL KEYING REQUIREMENTS WITH OWNER.
2. ALL HARDWARE TO BE HANDICAPPED ACCESSIBLE W/ LEVER HANDLES.
3. INSTALL SILENCERS ON ALL INTERIOR SWINGING DOORS.
4. INSTALL WALL OR FLOOR STOPS ON ALL INTERIOR SWINGING DOORS.

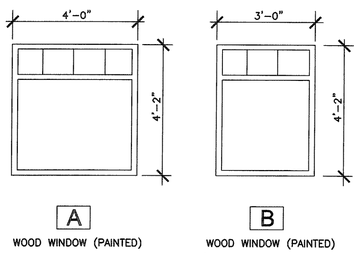

A WOOD WINDOW (PAINTED)

B WOOD WINDOW (PAINTED)

WINDOW SCHEDULE

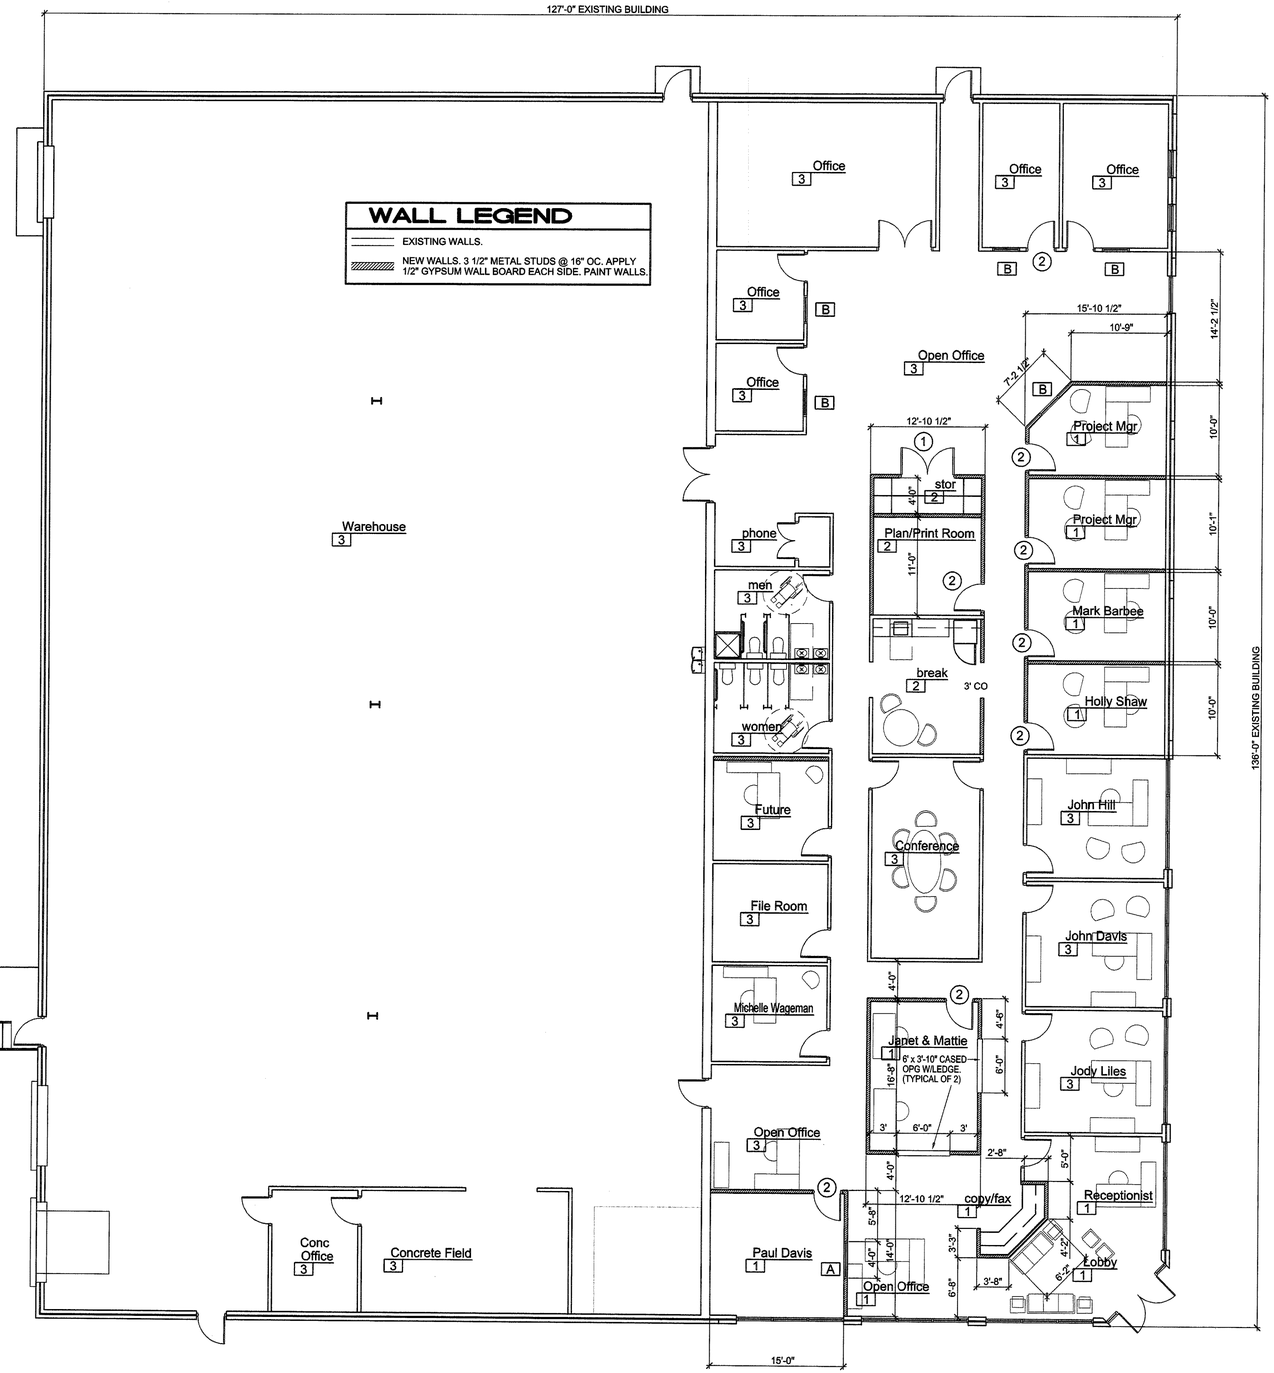

1 / A-3 REVISED FLOOR PLAN

1/8"=1'-0"

GENERAL NOTES:

1) ALL INTERIOR PARTITIONS 3 1/2" METAL STUDS @ 16" O.C. 1/2" GYPSUM BOARD EACH SIDE.

2) INTERIOR DIMENSIONS ARE FACE TO FACE OF GYPSUM BOARD.

3) ALL EXTERIOR WINDOWS & DOORS ARE EXISTING

WILLIAM E. BRUCE
Construction Consultant
8501-A TOWER POINT DRIVE
Charlotte, NC 28227
Phone (704) 846-2327, Fax (704) 846-4866

WILLIAM E. BRUCE REGISTERED PROFESSIONAL ENGINEER 3459 NORTH CAROLINA CHARLOTTE, N.C. 12/18/06

REVISIONS

NO.	DATE

Renovation Plans For:
Greenfield Construction Company
1503 Rocky River Road
Monroe, North Carolina 28110

© COPYRIGHT

WEB

Project No: 06187

Scale: 1/8"=1'-0"

Date Drawn: 12/18/06

Sheet Title: REVISED FLOOR PLAN

A-3

D:\2006\06187\06187r2.dwg Wed Dec 27 15:39:28 2006 SFTHREATT
12/27/2006